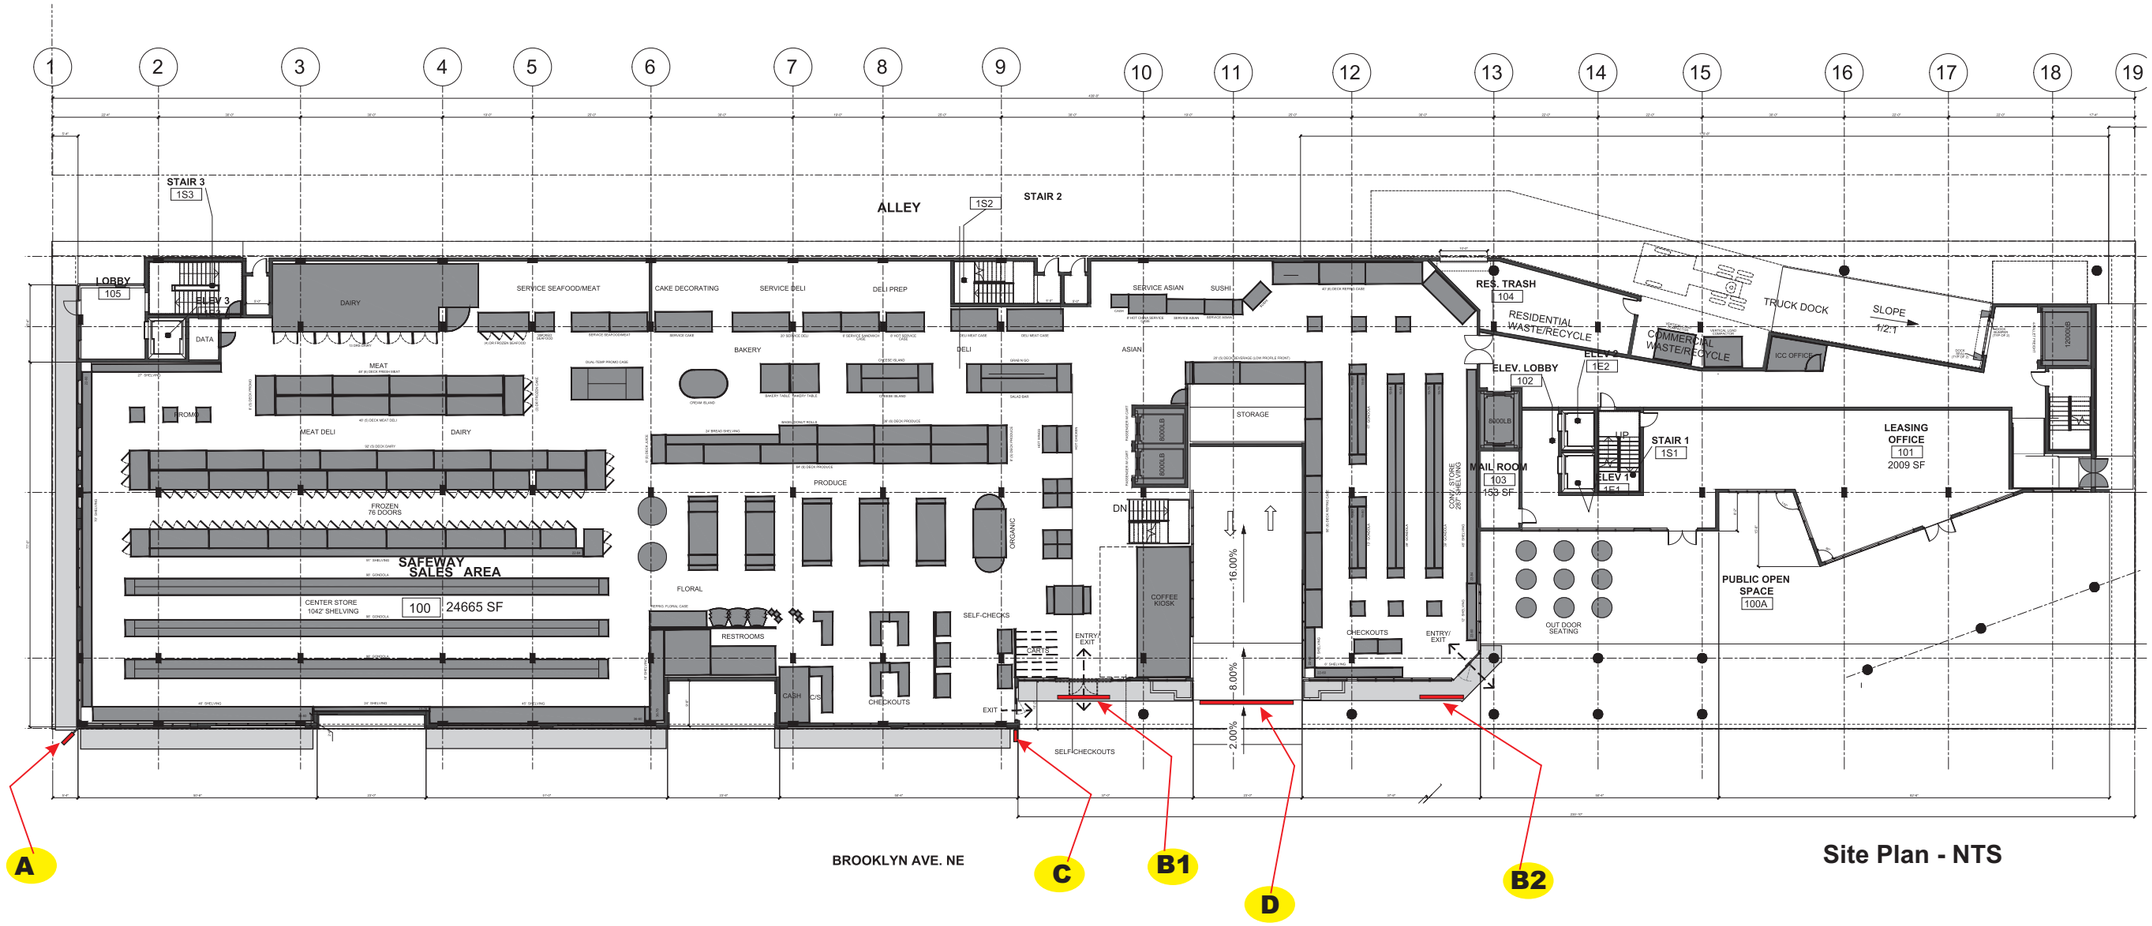

Site Plan - NTS

N

SAFEWAY #2980
4732 BROOKLYN AVE NE
SEATTLE WA 98105

ZONE: SM-U 75-240
PARCEL# 2607940000

SAFEWAY
BROOKLYN AVE.
SEATTLE WA.
#2980

TITLE:
SITE PLAN

DATE:
09-26-21

APPROVED

SIGNAGE
CONSULTING
PERMITS / VARIANCES
DESIGN.....
PROJECT
MANAGEMENT

C.S. SIGN CORPORATION
16497 DUNBAR RD.
MOUNT VERNON
WASHINGTON 98273
VOICE: (206) 949-7050