Google Maps 4732 Brooklyn Ave NE

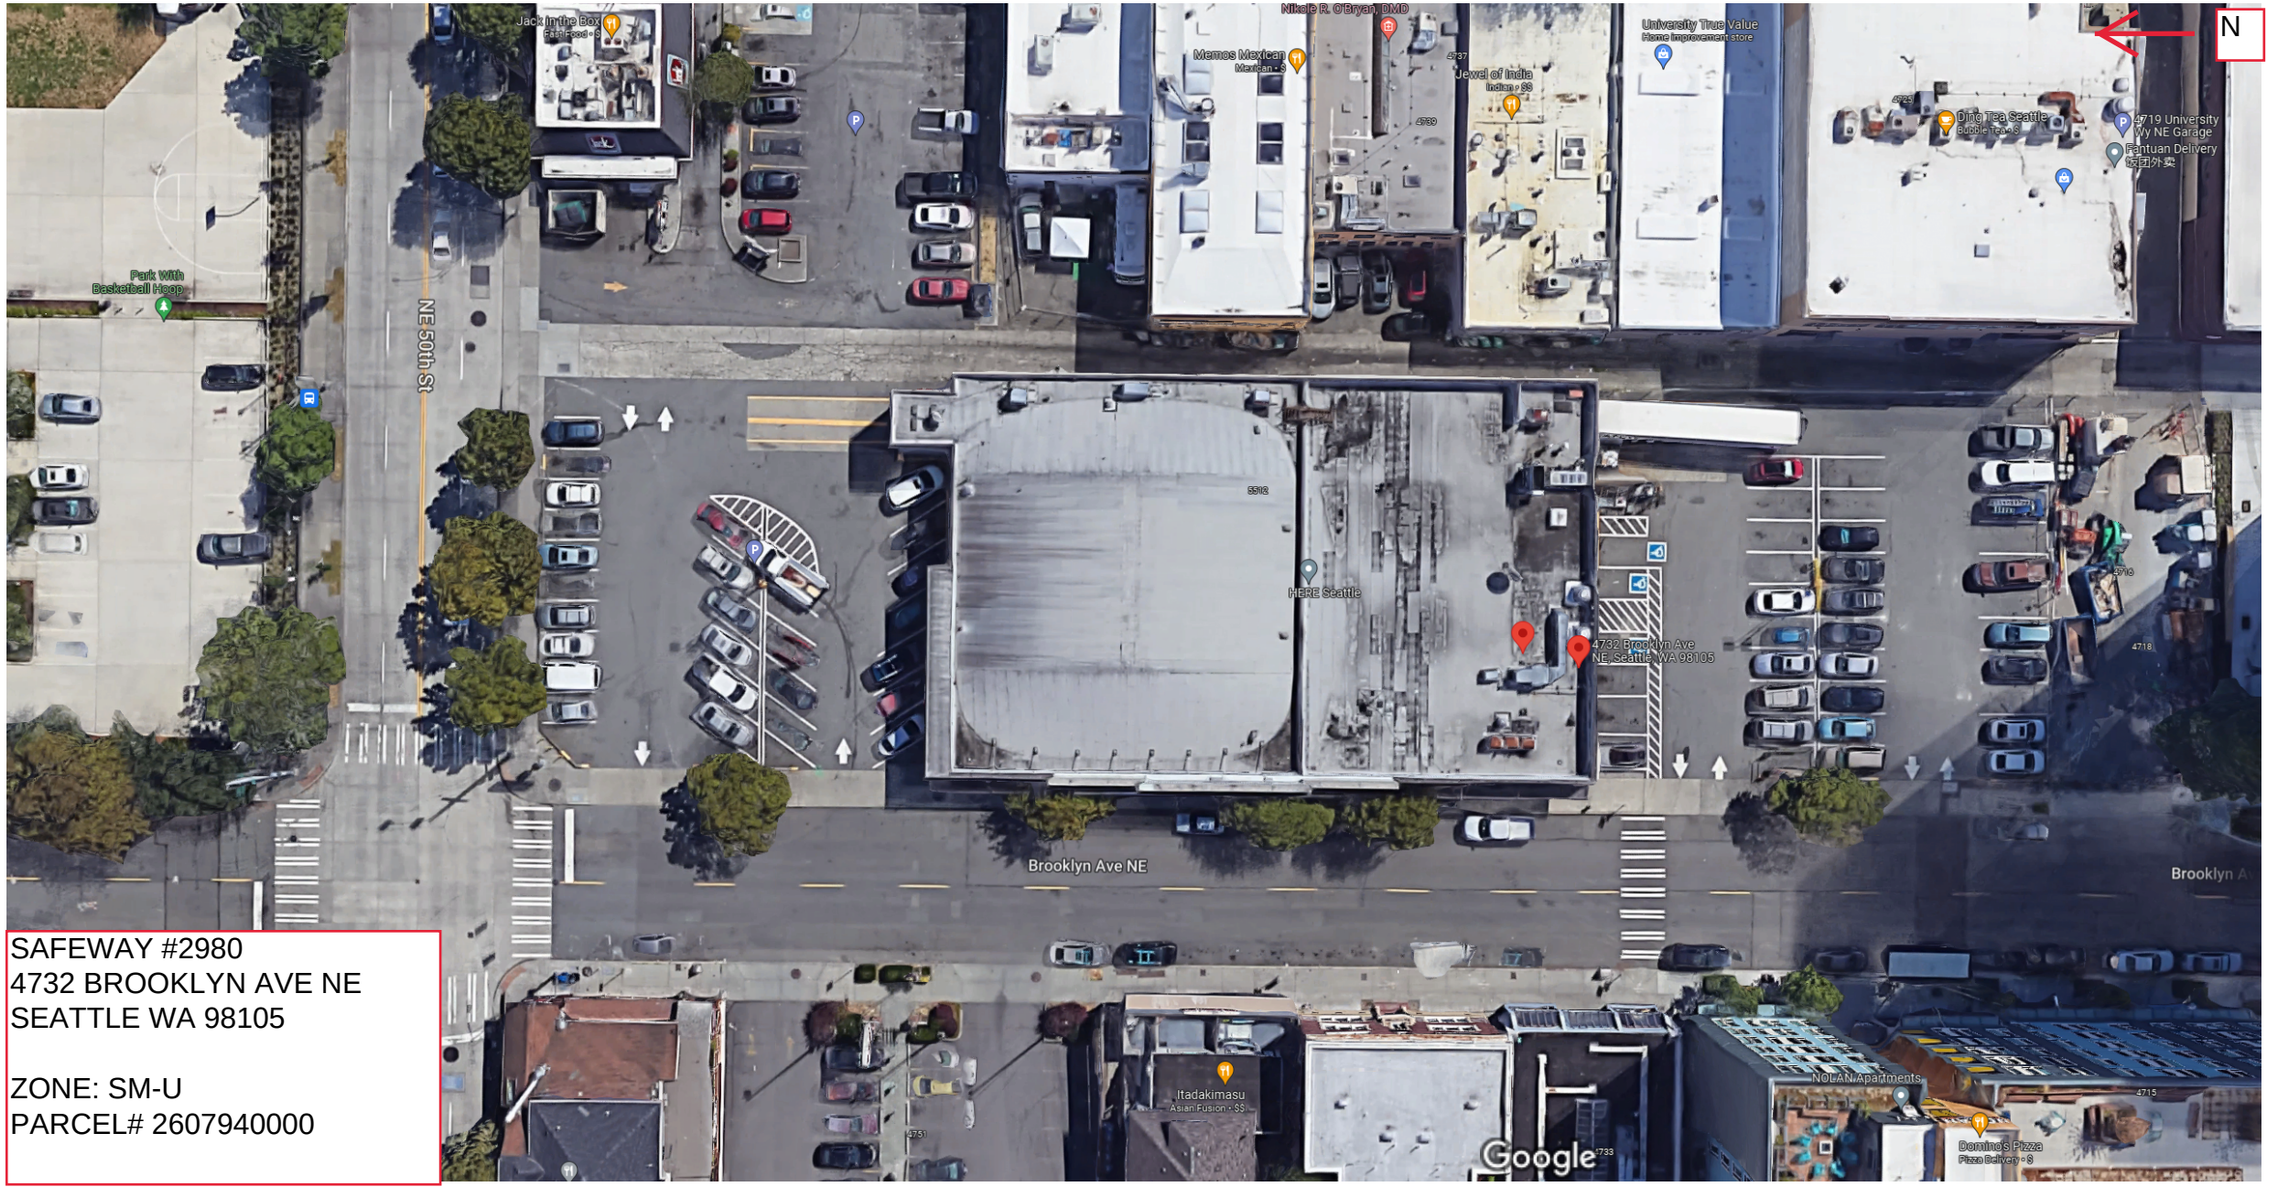

SAFEWAY #2980
4732 BROOKLYN AVE NE
SEATTLE WA 98105

ZONE: SM-U
PARCEL# 2607940000

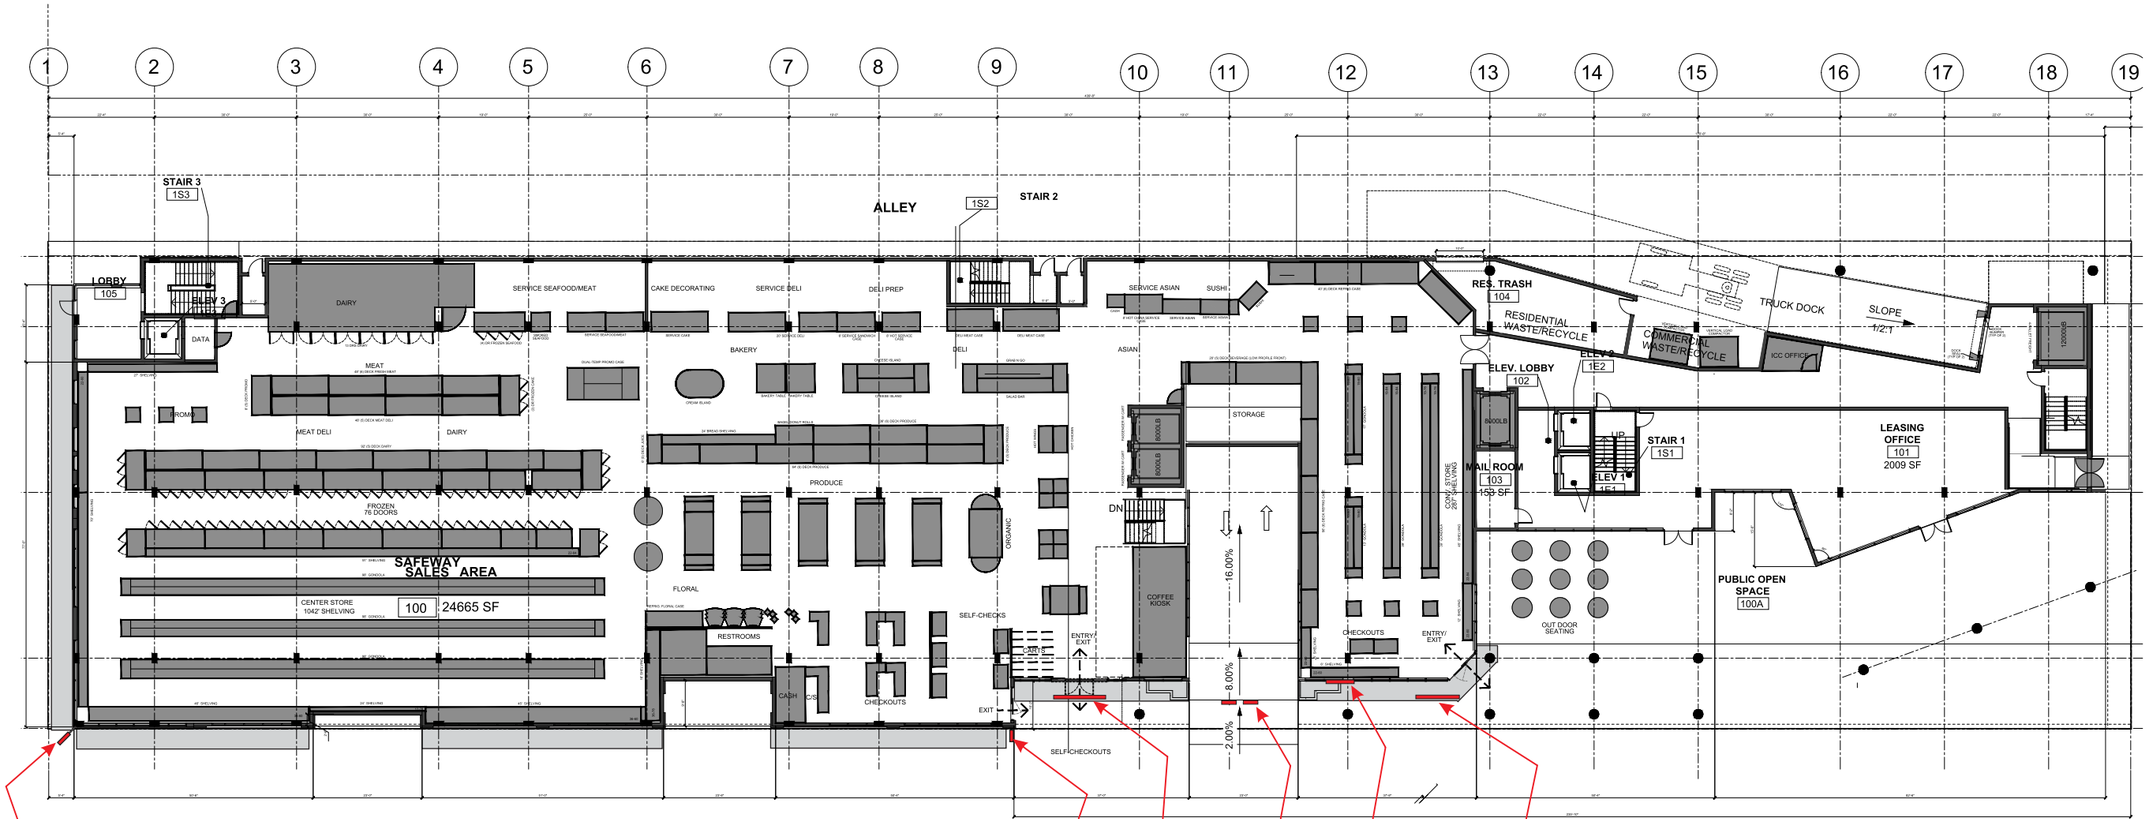

Site Plan - NTS

SAFEWAY
BROOKLYN AVE.
SEATTLE WA.
#2980

TITLE:
SITE PLAN

DATE:
12-21-22

APPROVED

SIGNAGE
CONSULTING
PERMITS / VARIANCES
DESIGN.....
PROJECT
MANAGEMENT

CS SIGN CORPORATION
20552
BENSON RIDGE LN.
MT. VERNON, WA 98274
VOICE: (206) 949-7050
FAX: (206) 453-3017